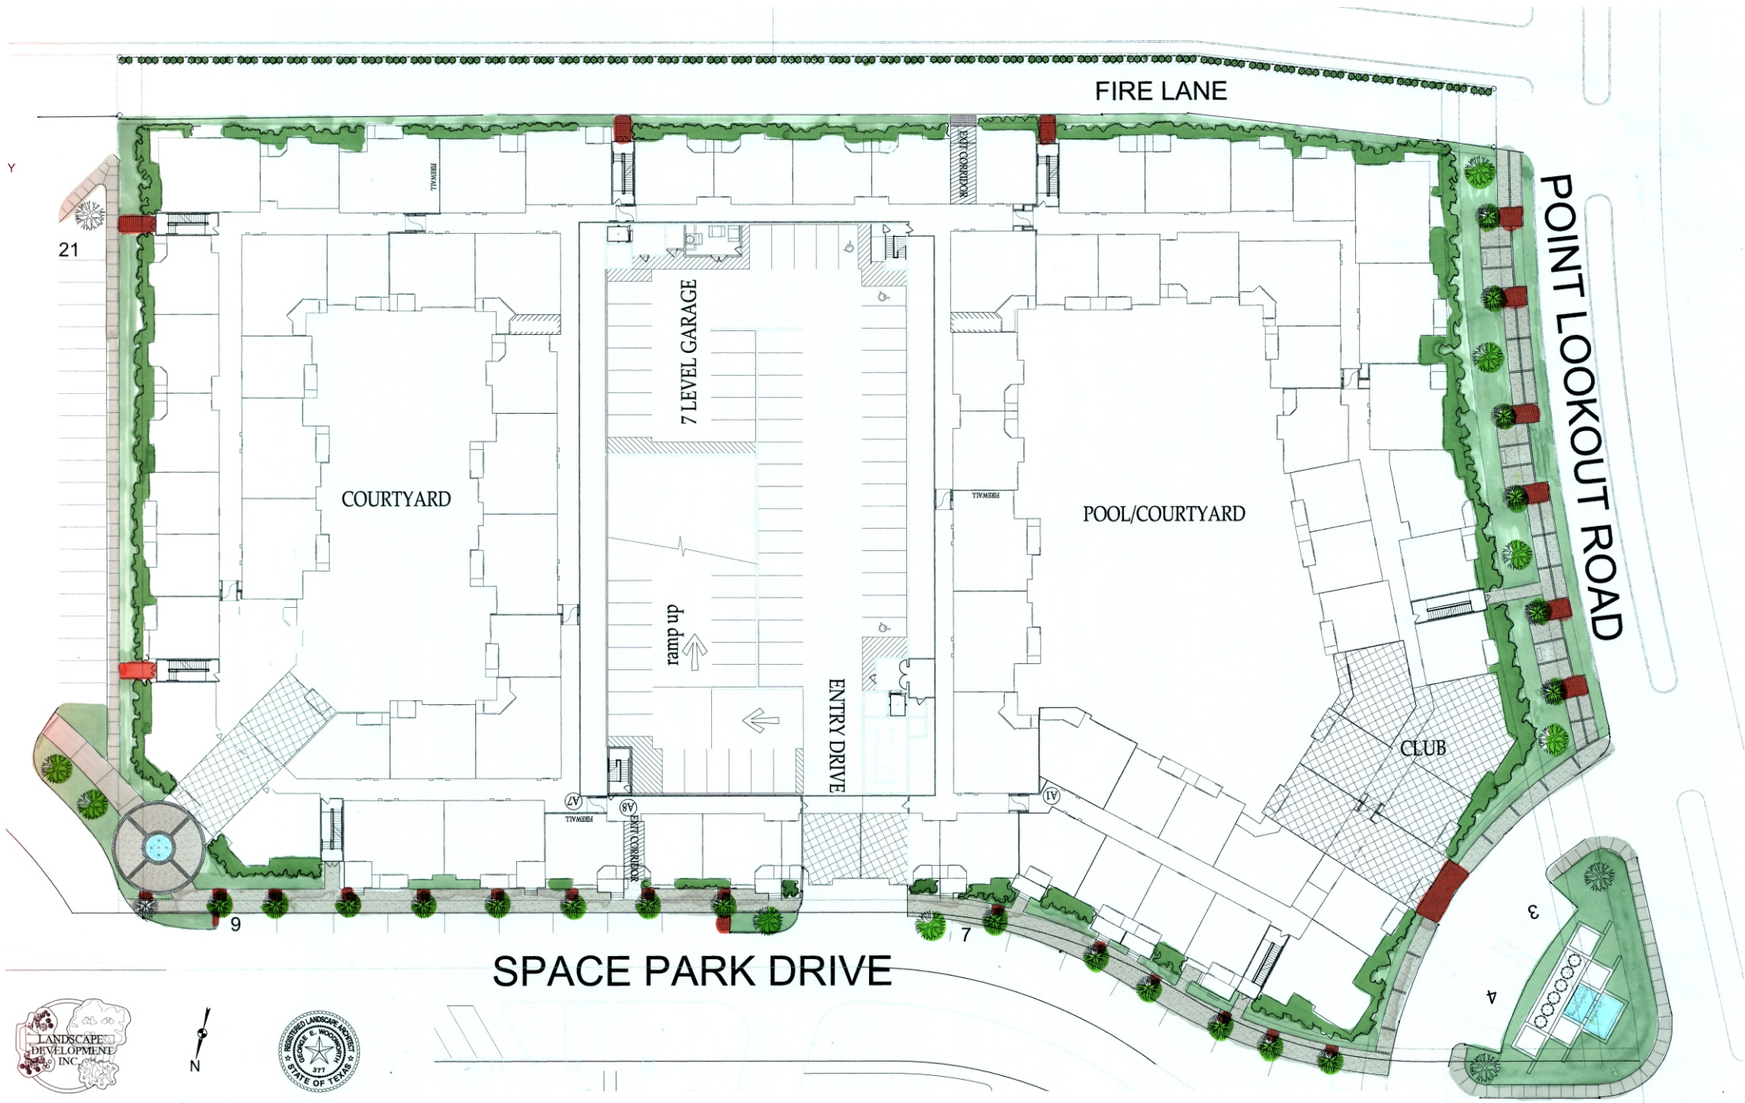

Plant List:

Symbol	Common Name	Scientific Name	Size	Remarks
	Live Oak	Quercus virginiana	4-4.5" cal., 16-18' ht., 10' sprd.	Street trees
	Water Oak	Quercus nigra	5-6" cal., 20-22' ht., 12-14' sprd.	Island trees
	Southern Magnolia	Magnolia grandiflora	18-20' ht., 10' sprd	Accent trees
	Italian Cypress	Cupressus sempervirens	12-14' ht., 2-2.5' sprd.	Accent trees
	Holly Tree	Ilex x 'attenuatta' sp.	8' ht., 3.5-4.5' sprd.	Screening

THE SPACE CENTER PLAZA

NASSAU BAY, TX
GRIFFIN PARTNERS NASSAU BAY, LP

EXHIBIT

B

Hardscape Plan And Landscape Plan

Steinberg Design Collaborative, LLP
ARCHITECTS . PLANNERS
Est. 1957

GRIFFIN PARTNERS

Western General