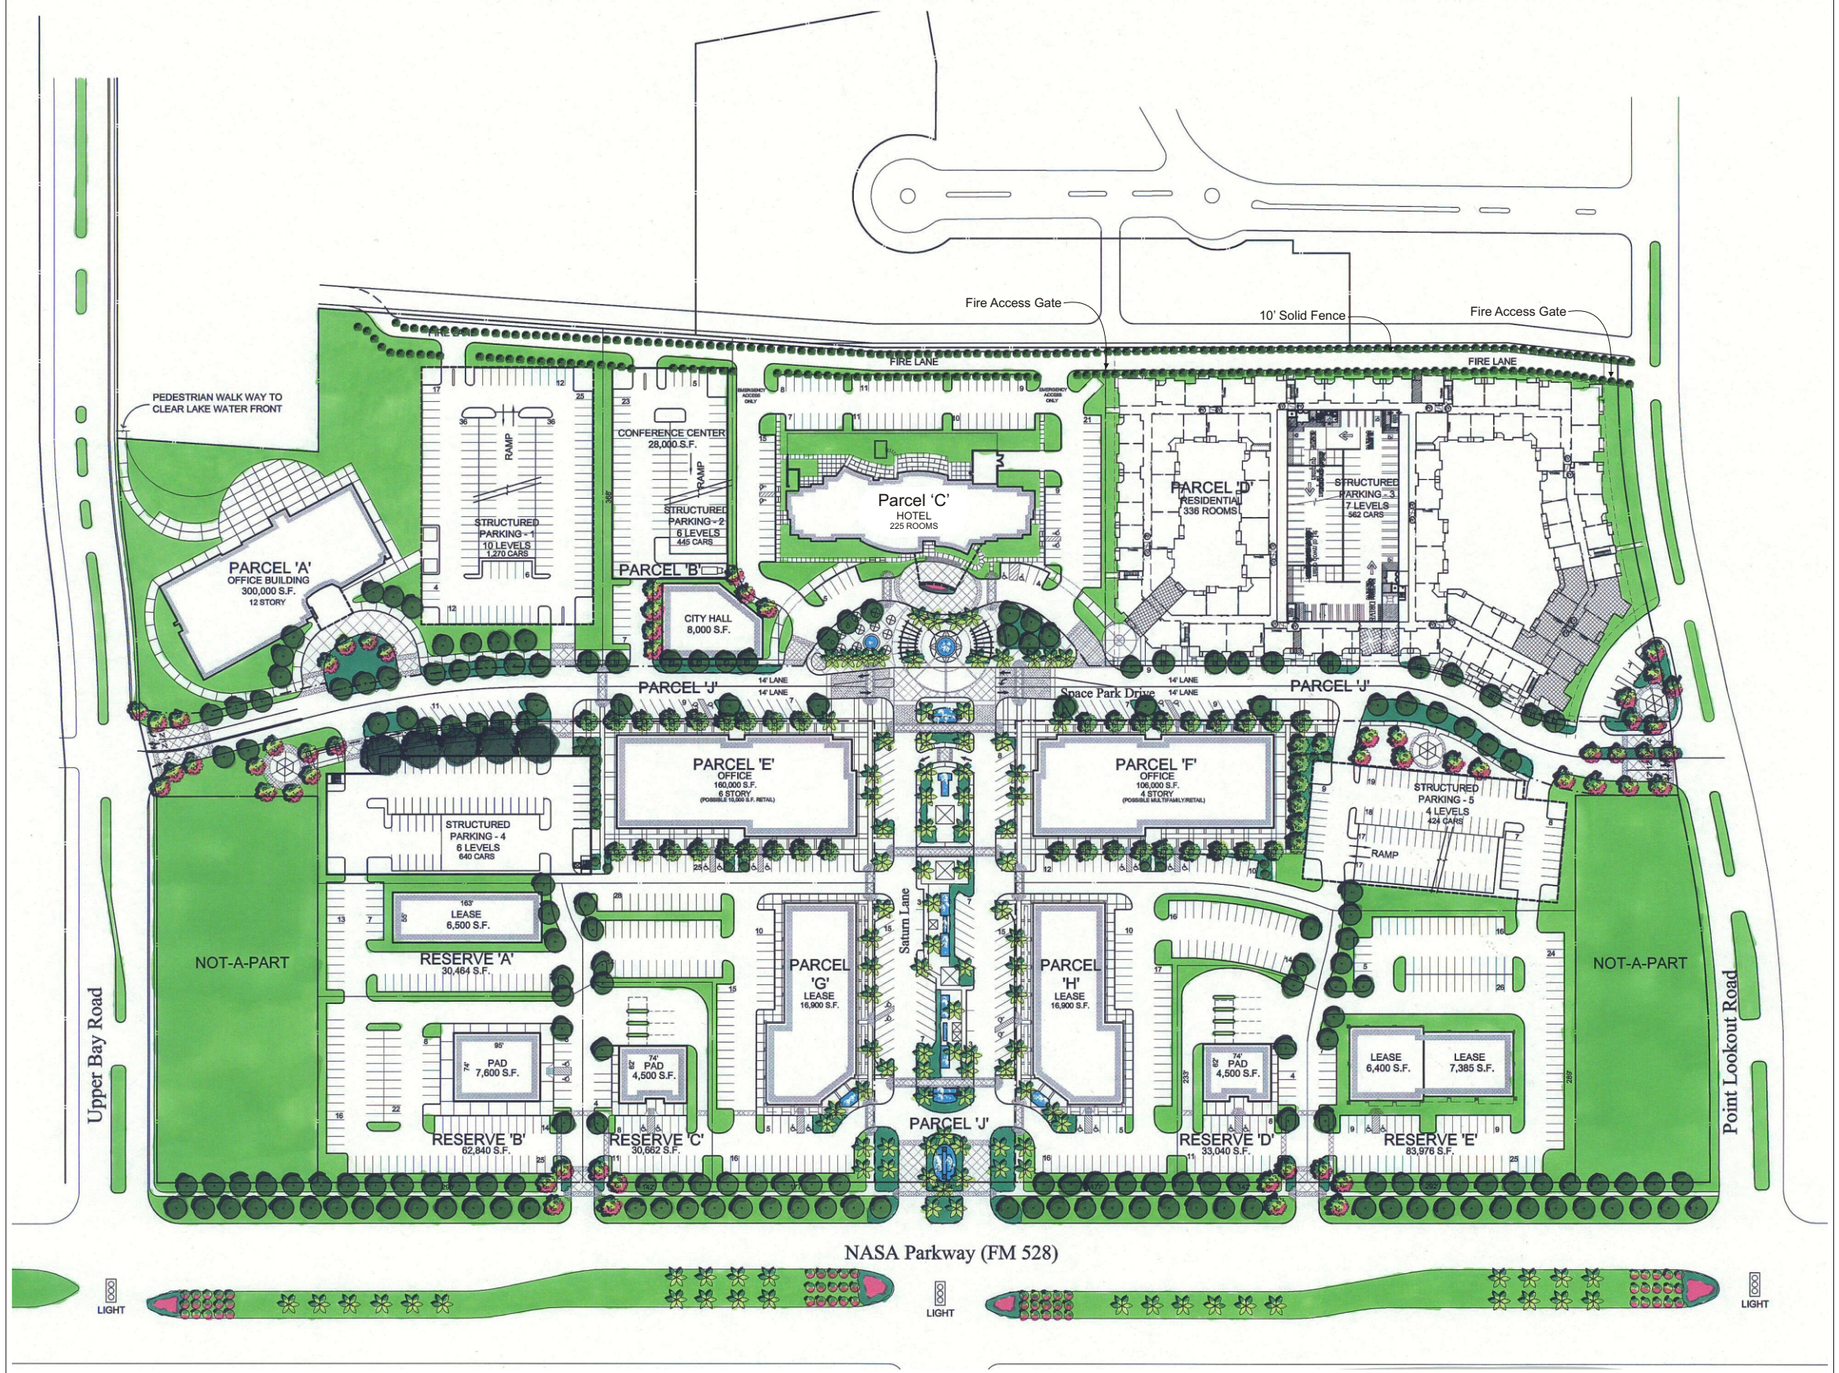

THE SPACE CENTER PLAZA

NASSAU BAY, TX
GRIFFIN PARTNERS NASSAU BAY, LP

EXHIBIT

P

Landscape Plan

* See Exhibits "P1" & "P2" For Further Details

Hermes Architects

GRIFFIN PARTNERS

Western General